CELEBRATION HOME SERIES

Kingston SOUTH







Lighthouse

2601 SQ FT

4 BEDROOMS

3 BATHS

LEISURE ROOM

LOFT

3-CAR GARAGE

NEAL COMMUNITIES

Where You Live Matters

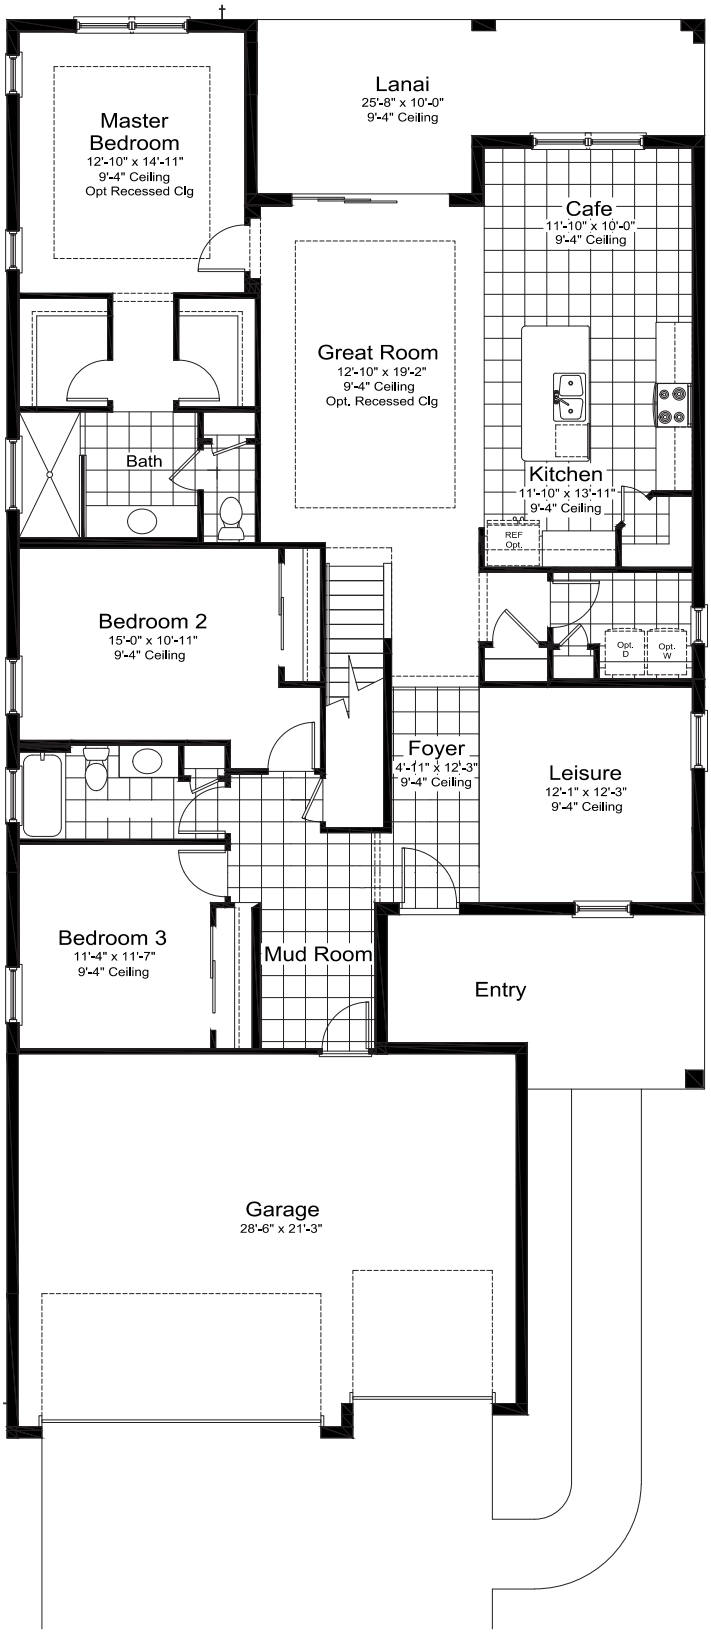

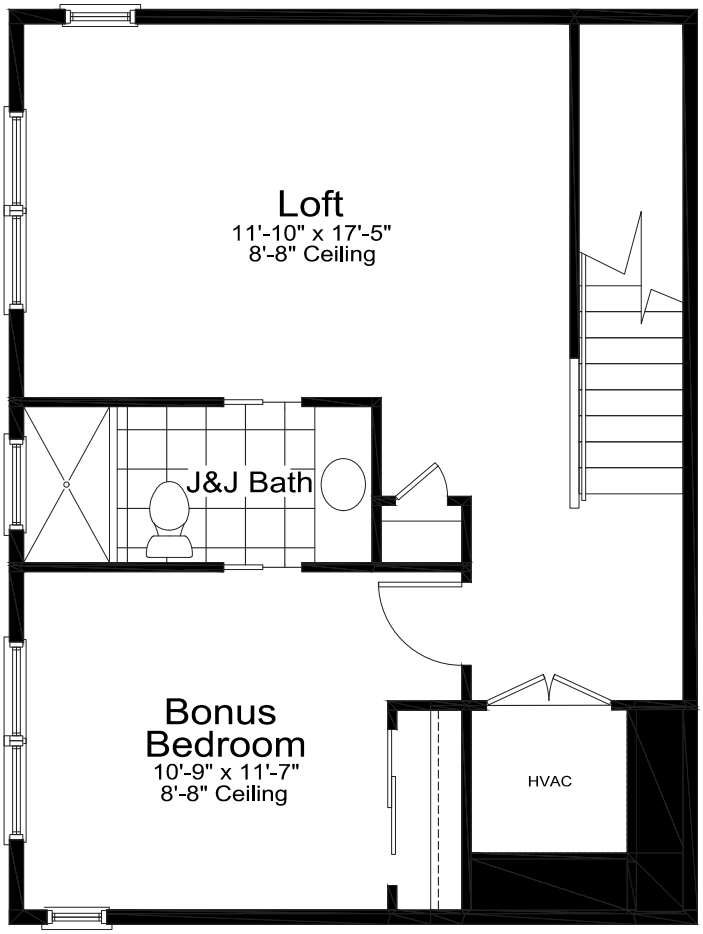

2nd Floor Floor Plan

2ND FLOOR	587 S.F.

ELEVATION BW1, C1, & FH1	
LIVING	2601 SF
GARAGE	649 SF
LANAI	212 SF
ENTRY	160 SF
TOTAL AREA	**3622 SF**

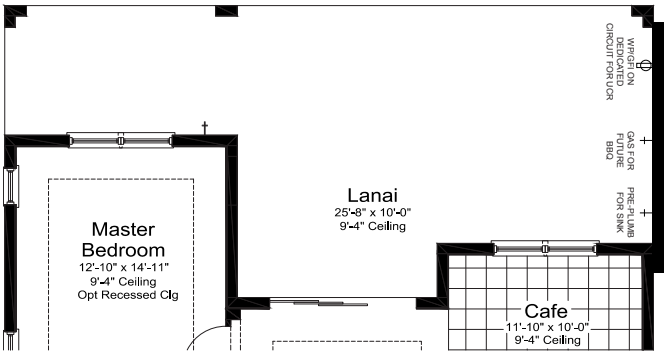

Extended Covered Lanai w/
Outdoor Kitchen Wall Package

**Only available in the
Kingston Community**

LANAI	532 S.F.

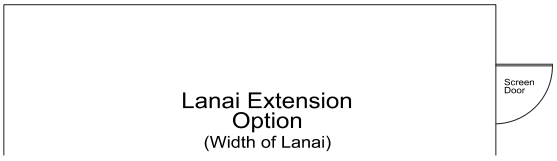

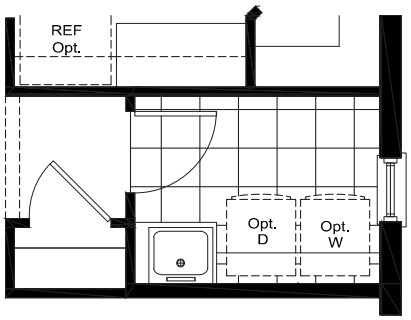

Laundry Tub
Option

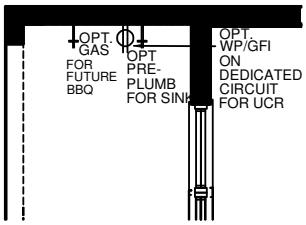

OPT WALL FOR ODK

SCALE: 1/4" = 1'-0"

PLEODKNR1B

NOTE:
OPT ODK SINK & OPT ODK UCR
CANNOT BOTH BE PURCHASED
TOGETHER

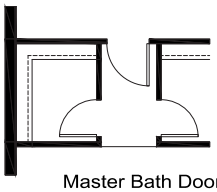

Master Bath Door
Option

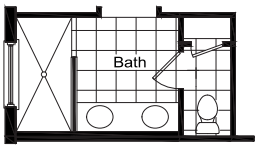

Master Bath
Double Sink Option

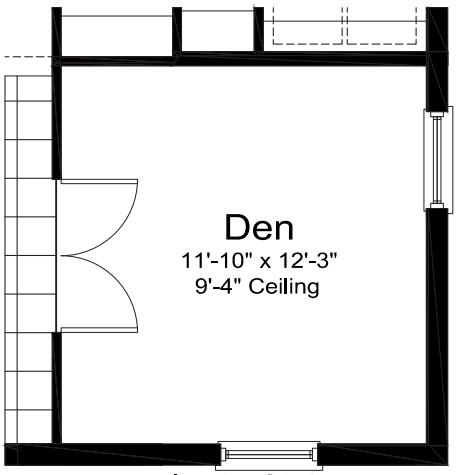

elevation C1 shown,
windows vary per elevation

Den ILO Leisure
Option

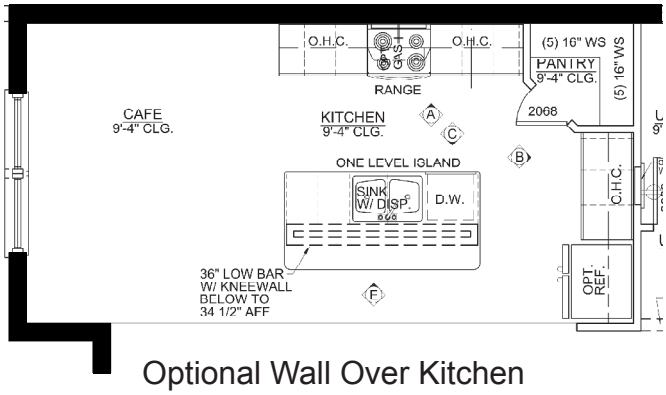

Optional Wall Over Kitchen

ELEVATION BW1, C1, & FH1	
LIVING	2601 SF
GARAGE	649 SF
LANAI	212 SF
ENTRY	160 SF
TOTAL AREA	**3622 SF**