CRUISE HOME SERIES

Kingston SOUTH









Vision 3

2967 SQ FT

4 BEDROOMS

3.5 BATHS

LOFT

DEN


2-CAR GARAGE


NEAL COMMUNITIES

Where You Live Matters


ELEVATION FH1


Vision 3

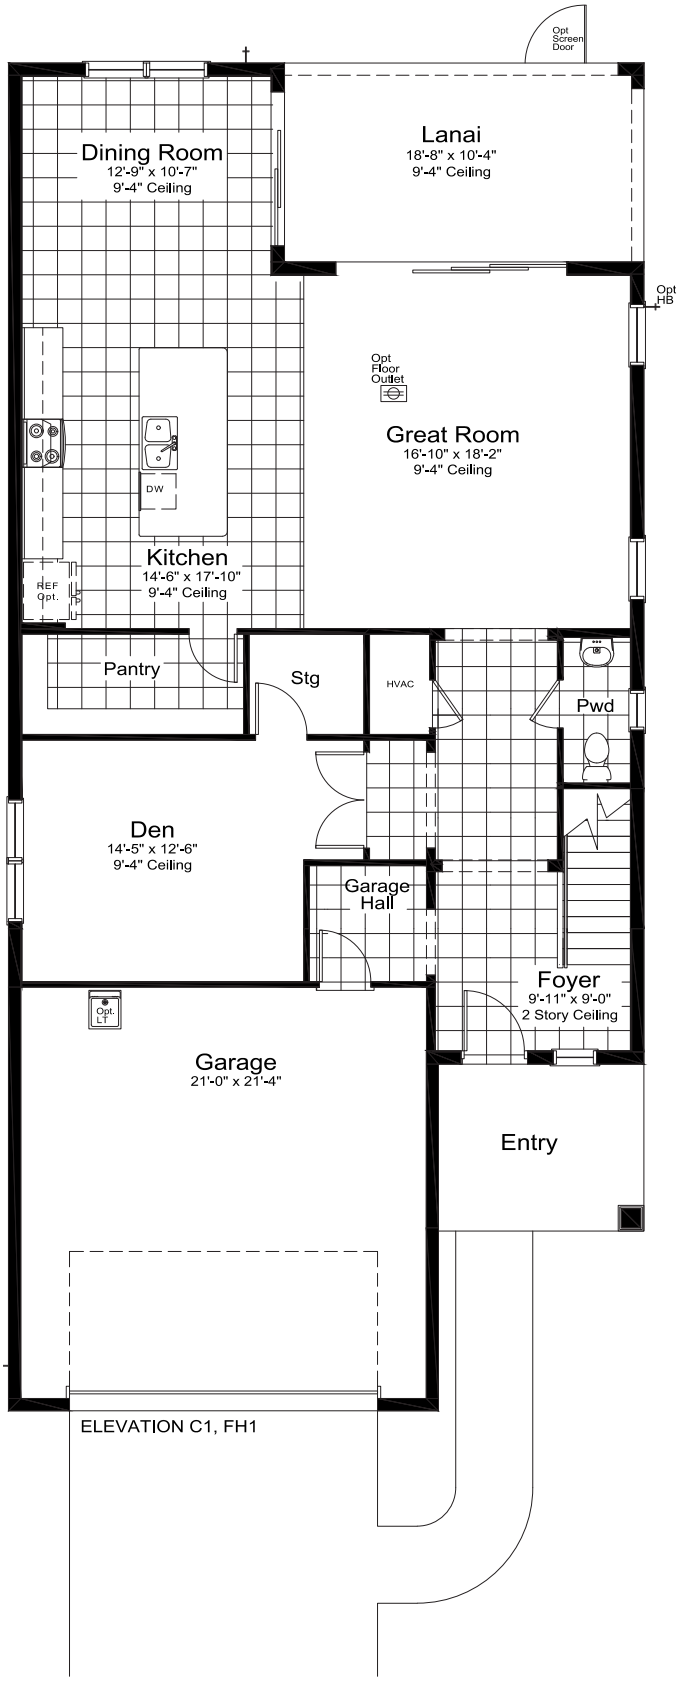

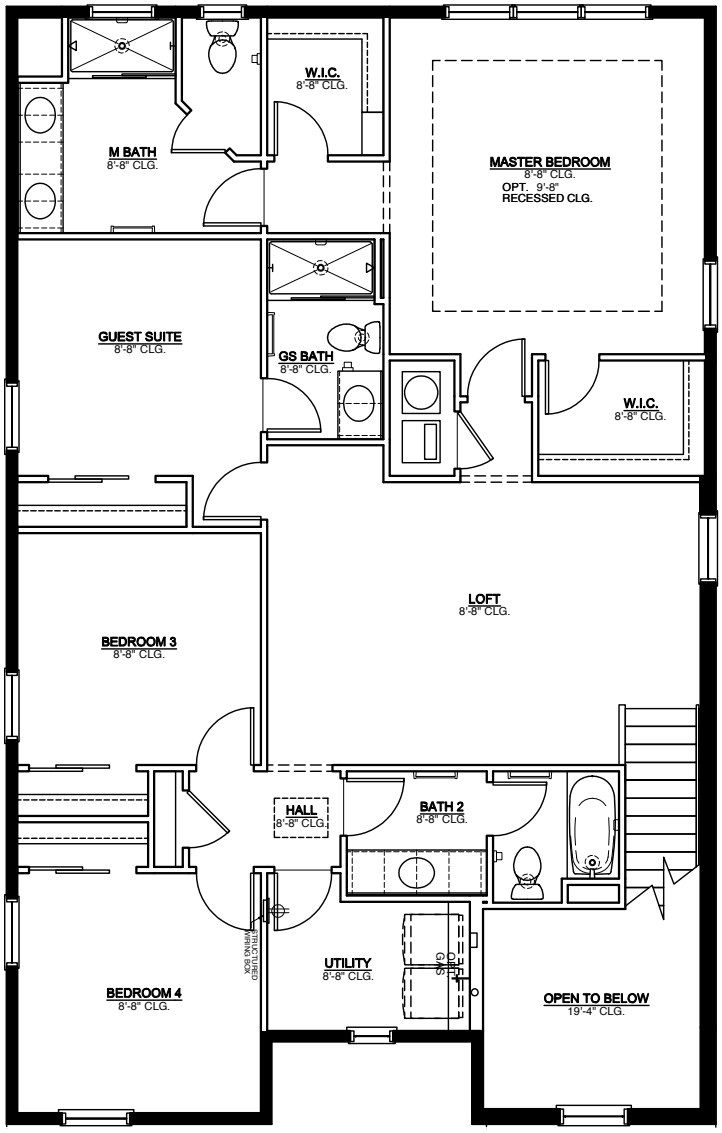


ELEVATION FH1, C1, I1 & I2	
LIVING	2967 SF
GARAGE	485 SF
LANAI	193 SF
ENTRY	92 SF
TOTAL AREA	**3737 SF**

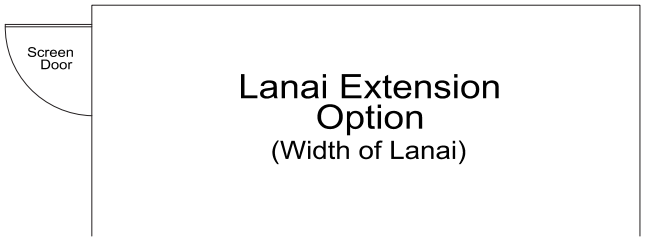


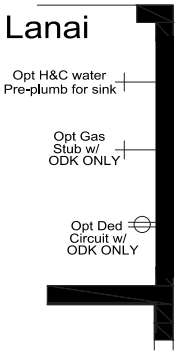


Outdoor Kitchen Wall Option w/ gas/pre-plumb and ded. circuit options shown

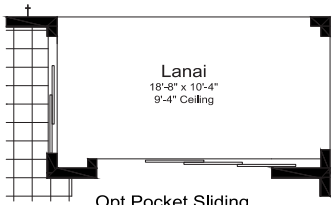


Opt Pocket Sliding Glass Door

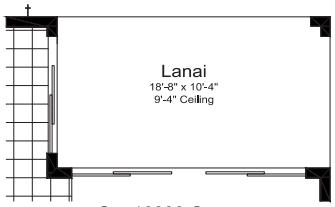


Opt 16080 Center Open SGD

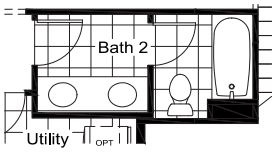


Double Vanity Option (Bath 2)

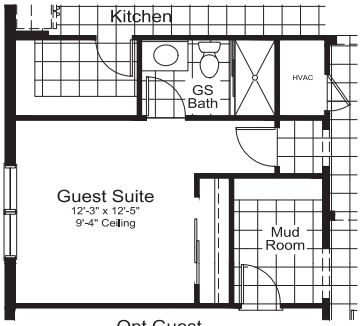


Opt Guest Suite w/ Mud Room ilo Den

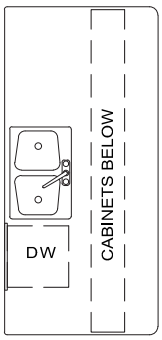


Kitchen Island w opt cabinets

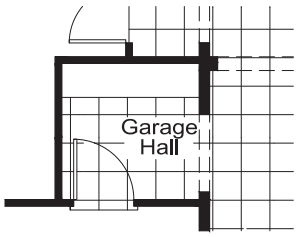


Opt Garage Hall Cabinets

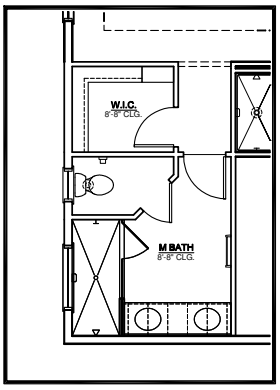

OPT MASTER BATH
SCALE: 1/4" = 1'-0"
PLEFLXBAM050

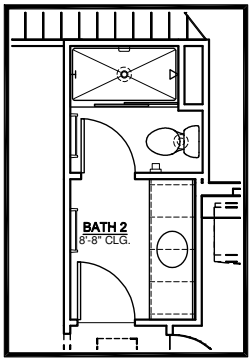

OPT SHWR ILO TUB-BATH 2
SCALE: 1/4" = 1'-0"
PLEFLXSHR001

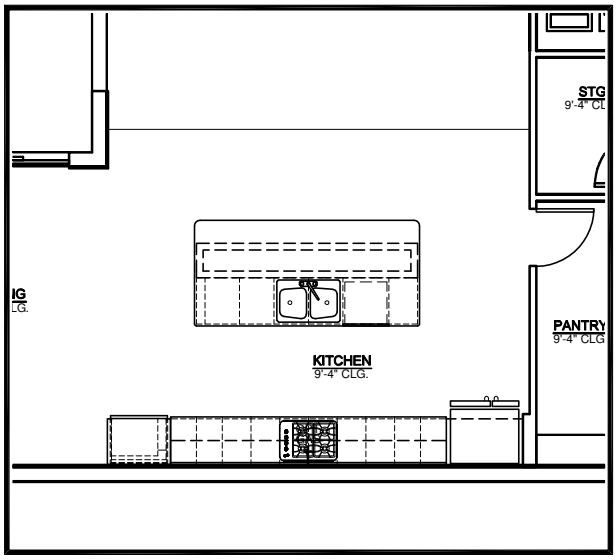

OPT WALL OVEN KITCHEN
SCALE: 1/4" = 1'-0"
PLEFXWAL02

ELEVATION FH1, C1, I1 & I2	
LIVING	2967 SF
GARAGE	485 SF
LANAI	193 SF
ENTRY	92 SF
TOTAL AREA	**3737 SF**